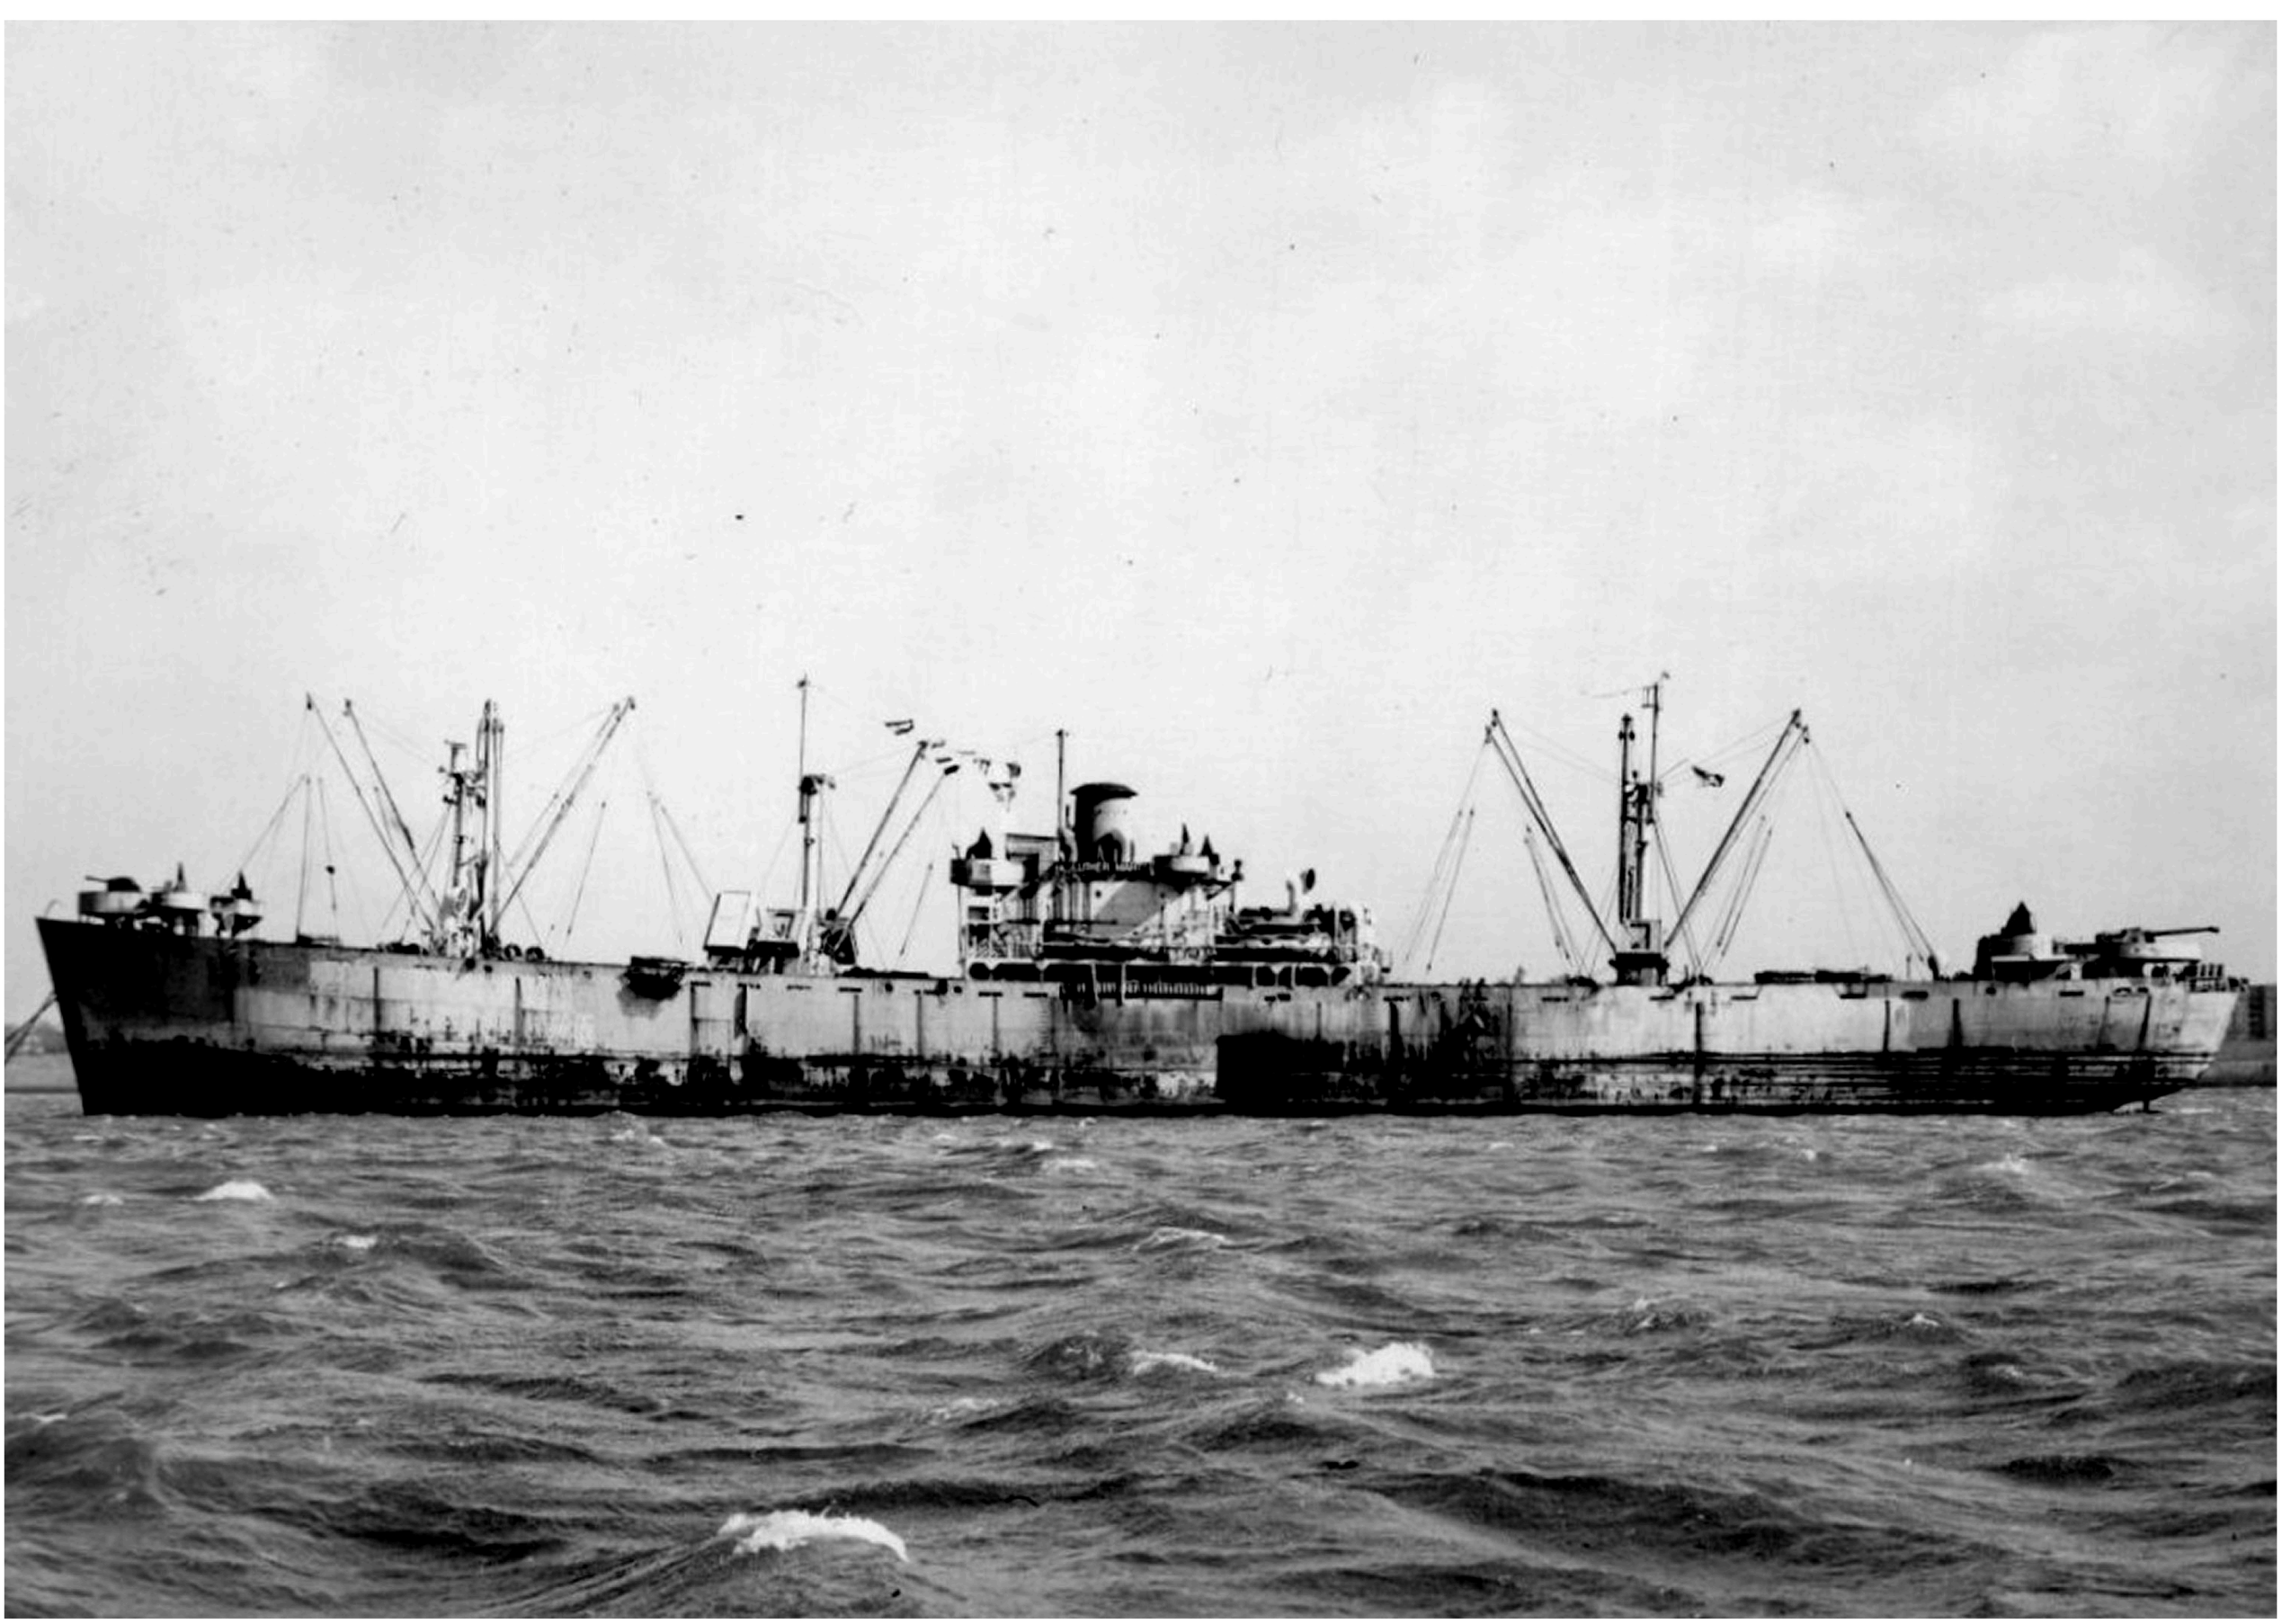

S.S. WILLIAM PACA

M.C. HULL 3019 — M.P. HULL 3005

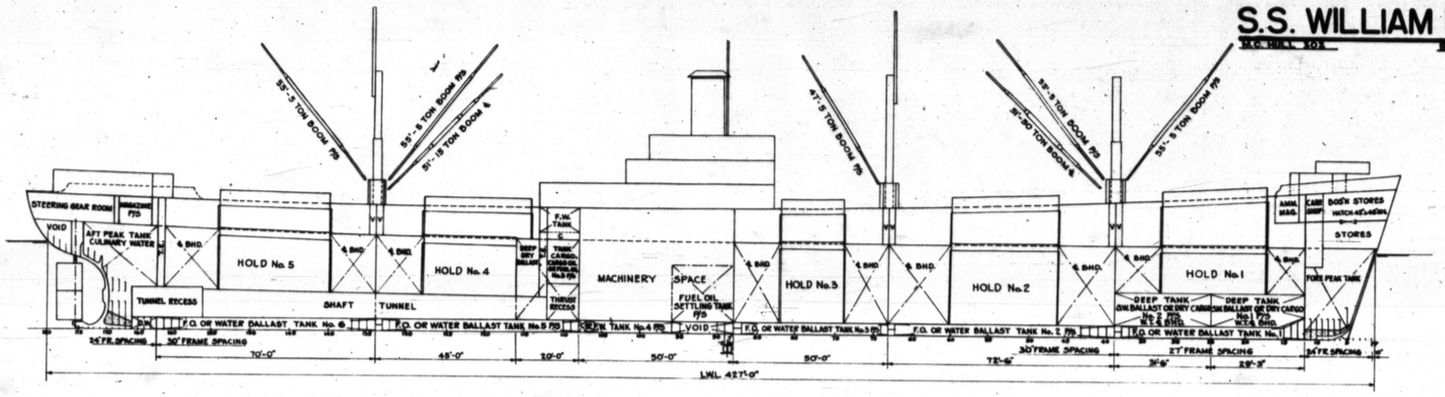

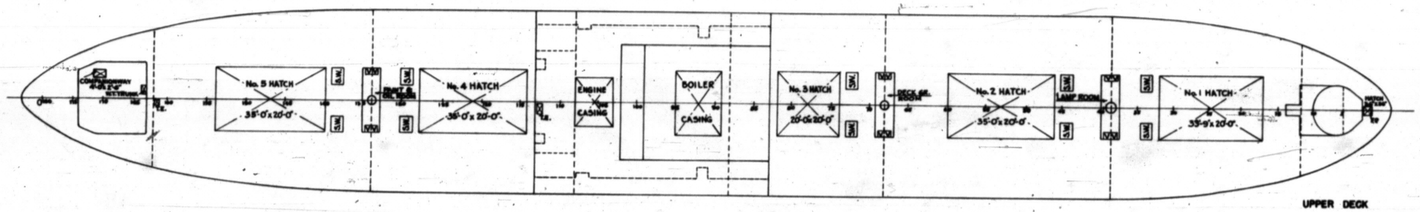

UPPER DECK

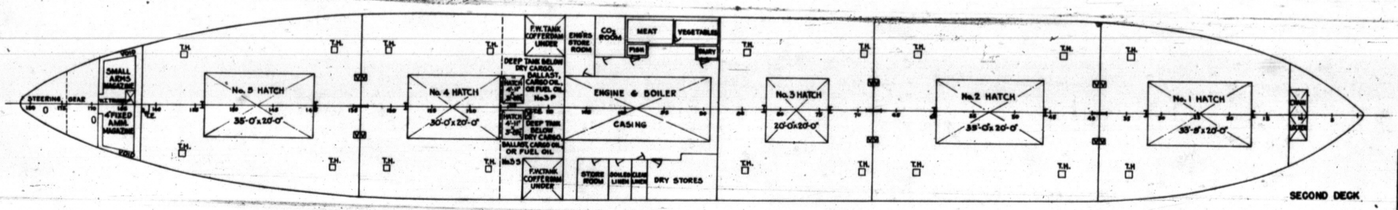

SECOND DECK

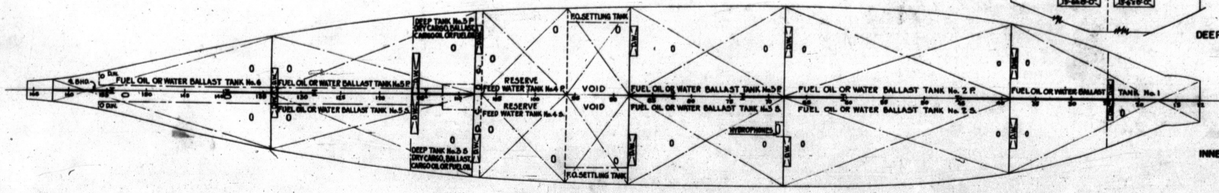

INNER BOTTOM

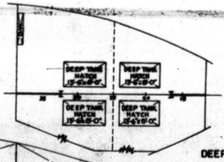

DEEP TANK TOP

ABBREVIATION

T.E.— TUNNEL ESCAPE
T.H.— TRIMMING HATCH
D.W.— DRAIN WELL
S.W.— STEAM WINCH
V. — VENT TRUNK
C. — COFFERDAM

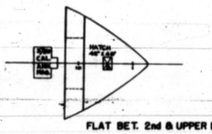

STORES

STORE ROOM	CU. FT.
BOS'N. STORES ON 2nd DECK F.P. TO FR. 12	3034
BOS'N. STORES ON FLAT BET. 2nd & UPP. DKS.	3482
CABIN STORES 2nd DK. (FRS. 88-106)	4329
LINEN LOCKER	585
BONDED STORES	120
REFRIGERATED STORES:	
MEAT	801
FISH	173
VEGETABLES	768
DAIRY	176

CARGO

COMPARTMENT		GRAIN CAP. C.F.	BALE CAP. C.F.
HOLD No. 1			
	HOLD	41257	36083
	TWEEN DECKS	43143	39565
HOLD No. 2			
	HOLD	98880	92008
	TWEEN DECKS	46744	42830
HOLD No. 3			
	HOLD	68459	59793
	TWEEN DECKS	27970	23904
HOLD No. 4			
	HOLD	58841	52574
	TWEEN DECKS	35277	29689
HOLD No. 5			
	HOLD	58820	51571
	TWEEN DECKS	34570	30864
DEEP TANKS	No. 1P.	3639	2729
" "	No. 1S.	3639	3004
" "	No. 2P.	7473	5294
" "	No. 2S.	7473	5578
" "	No. 3P.	13674	12508
" "	No. 3S.	13188	12024
	TOTAL	568827	499816

WATER BALLAST

TANK		CU. FT.	TONS @ 35C.F.
FORE PEAK		5073	145
WATER BALLAST	No. 1	5029	144
" "	No. 2 P.	5967	170
" "	No. 2 S.	5967	170
" "	No. 3 P.	4400	126
" "	No. 3 S.	4365	125
" "	No. 5 P.	4391	125
" "	No. 5 P.	4391	125
" "	No. 6	4118	118
AFTER PEAK-CULINARY WATER		5438	155
DEEP TANKS	No. 1 P.	3973	114
" "	No. 1 S.	3973	114
" "	No. 2 P.	7340	210
" "	No. 2 S.	7340	210
" "	No. 3 P.	13540	387
" "	No. 3 S.	13085	373
	TOTAL	98370	2811

FRESH WATER

TANK		GAL'S	TONS @ 35C.F.
RESERVE FEED	No. 4 P.	17855	66
" "	No. 4 S.	17855	66
FRESH WATER	FR. 108-113 P.	7541	28
" "	FR. 108-113 S.	7541	28
	TOTAL	50792	188

FUEL OIL

TANK		GAL'S	TONS @ 32.7 C.F.
FUEL OIL TANK	No. 1	36863	132
" " "	No. 2 P.	43742	157
" " "	No. 2 S.	43742	157
" " "	No. 3 P.	32251	116
" " "	No. 3 S.	31955	115
" " "	No. 5 P.	32185	116
" " "	No. 5 S.	32185	116
" " "	No. 6	30183	108
	TOTAL	283106	1017
F.O. SETTLING TANK	FR. 88-96 P.	14083	51
" " "	FR. 88-96 S.	14083	51
	TOTAL	28166	102
CARGO OIL OR FUEL OIL			
DEEP TANK	No. 3 P.	99257	356
" "	No. 3 S.	95772	344
	TOTAL	195029	700
TOTAL (ALL F.O.)		506301	1819

PRINCIPAL DIMENSIONS

L.O.A. ---------- 441'-7½"
L.B.P. (25'-3¾" W.L.) ---------- 416'-10"
BREADTH, M.L.D. ---------- 56'-10¾"
BREADTH, EXTREME ---------- 57'-1½"
DEPTH TO UPPER DECK, AT S. ---------- 37'-4"
DEPTH TO SECOND DECK, M.L.D. ---------- 28'-7"
DRAFT ---------- 27'-9¾"

CAPACITIES & TYPES OF WINCHES
7½" DBL. GEARED WINCHES FOR 5 & 15 TON BOOMS
9" SIZE " " WINCH FOR 50 TON BOOM

HEIGHTS OF MASTS

FIXED MAST ABOVE DECK		FOREMAST	40'-3½"
" " "		FR. 68	45'-11¾"
" " "		FR. 134	42'-2¾"
TELESCOPIC " "		FR. 68	62'-11¾"
" " "		FR. 134	62'-2¾"

ENGINE
DIRECT ACTING CONDENSING THREE CYLINDER-TRIPLE EXPANSION ENGINE DEVELOPING 2500 I.H.P. AT 76 R.P.M.

BOILERS
TWO MAIN BOILERS OF THE CROSS DRUM SECTIONAL SUPERIOR HEADER STRAIGHT TUBE TYPE FITTED WITH SUPER HEATERS, BURNING BUNKER "C" FUEL OIL

DEADWEIGHT SCALE

DEADWEIGHT S.W.	DRAFT	DISPLACEMENT S.W.	TONS PER INCH
			49
11000	28	14257	
10920			
	27	14000	48.5
10000			
	26	13000	48
	25		
9000		12000	47.5
	24		
	23		47
8000		11000	
	22		46.5
7000	21		
		10000	46
	20		
6000	19	9000	45.5
	18		
5000			
	17	8000	45
	16		
4000			44.5
	15	7000	
	14		44
3000			
	13	6000	43.5
	12		
2000			43
	11	5000	
	10		42.5
1000			
	9	4000	42
	8		41.5
0			33

S.S. WILLIAM PACA

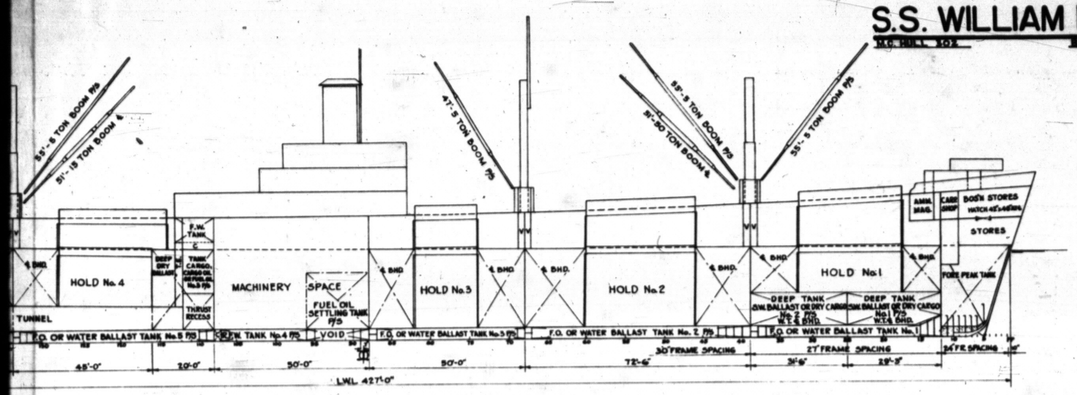

ABBREVIATION

T.E.– TUNNEL ESCAPE
T.H.– TRIMMING HATCH
D.W.– DRAIN WELL.
S.W.– STEAM WINCH
V. – VENT TRUNK
C. – COFFERDAM

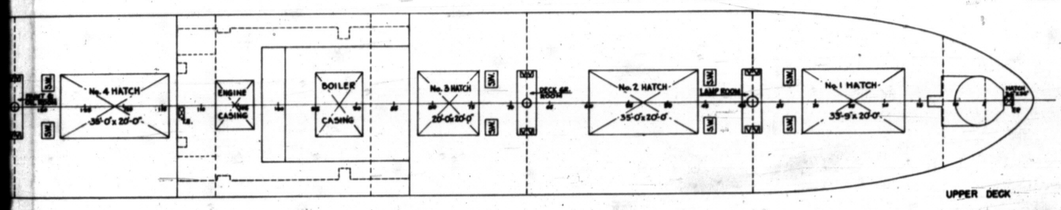

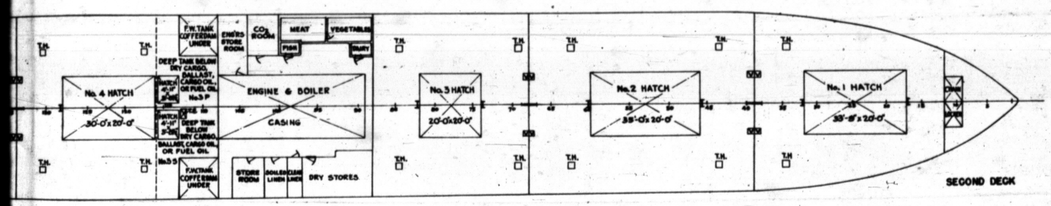

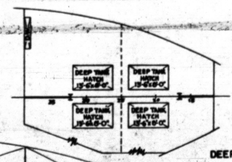

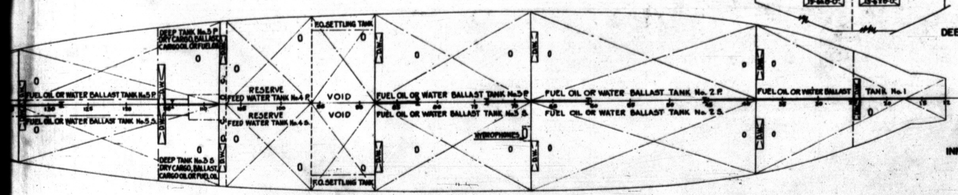

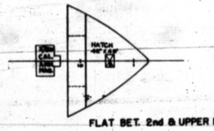

STORES	
STORE ROOM	CU. FT.
BOS'N. STORES ON 2nd DECK F.P. TO FR. 12	3034
BOS'N. STORES ON FLAT BET. 2nd & UPP. DKS.	3492
CABIN STORES. 2nd DK. (FRS. 88-106)	4329
LINEN LOCKER	585
BONDED STORES	186
REFRIGERATED STORES:	
MEAT	801
FISH	173
VEGETABLES	768
DAIRY	176

CARGO

COMPARTMENT		GRAIN CAP.	BALE CAP.
HOLD No.1		C.F.	C.F.
	HOLD	41257	39263
	TWEEN DECKS	43143	38565
HOLD No.2			
	HOLD	98880	92008
	TWEEN DECKS	46744	42830
HOLD No.3			
	HOLD	68459	59793
	TWEEN DECKS	27970	23904
HOLD No.4			
	HOLD	58841	52574
	TWEEN DECKS	35277	29689
HOLD No.5			
	HOLD	58880	51571
	TWEEN DECKS	34570	30854
DEEP TANKS	No.1P.	3839	3729
" "	No.1S.	3839	3004
" "	No.2P.	7473	5294
" "	No.2S.	7473	5578
" "	No.3P.	13674	12508
" "	No.3S.	13188	12024
	TOTAL	562827	499816

WATER BALLAST

TANK		GU. FT.	TONS @ 35CF
FORE PEAK.		5073	145
WATER BALLAST	No.1	5029	144
" "	No.2R	5967	170
" "	No.2S.	5967	170
" "	No.3P.	4400	126
" "	No.3S.	4365	125
" "	No.5P.	4391	125
" "	No.5P.	4391	125
" "	No.6	4118	118
AFTER PEAK-CULINARY WATER		5438	155
DEEP TANKS	No.1P.	3973	114
" "	No.1S.	3973	114
" "	No.2P.	7340	210
" "	No.2S.	7340	210
" "	No.3P.	13540	387
" "	No.3S.	13085	373
	TOTAL	98570	2811

FRESH WATER

TANK		GAL'S	TONS @ 35CF
RESERVE FEED	No.4P.	17855	66
" "	No.4S.	17855	66
FRESH WATER	FR. 108-113P	7541	28
" "	FR. 108-113S.	7541	28
	TOTAL	50792	188

FUEL OIL

TANK		GAL'S	TONS @ 7.35CF
FUEL OIL TANK	No.1	36863	132
" " "	No.2P	43742	157
" " "	No.2S.	43742	157
" " "	No.3P.	32251	116
" " "	No.3S.	31955	115
" " "	No.5P.	32185	116
" " "	No.5S.	32185	116
" " "	No.6	30183	108
	TOTAL	283106	1017
F.O. SETTLING TANK	FR.88-96P.	14083	51
" " "	FR.88-96S.	14083	51
	TOTAL	28166	102
CARGO OIL OR FUEL OIL			
DEEP TANK	No.3P.	98257	356
" "	No.3S.	96772	344
	TOTAL	195029	700
TOTAL (ALL F.O)		506301	1819

PRINCIPAL DIMENSIONS

L.O.A.	441'-7½"
L.B.P. (25°3/4" W.L.)	416'-0"
BREADTH, MLD.	56'-10⅜"
BREADTH, EXTREME	57'-1½"
DEPTH TO UPPER DECK, MLD.	37'-1½"
DEPTH TO SECOND DECK, MLD.	28'-7"
DRAFT	27'-9¼"

CAPACITIES & TYPES OF WINCHES
7½E DBL. GEARED WINCHES FOR 5 & 15 TON BOOMS
9"x12" " " WINCH FOR 50 TON BOOM

HEIGHTS OF MASTS

FIXED MAST ABOVE DECK		FOREMAST	40'-3⅝"
" " "		FR.88	48'-11¾"
" " "		FR.134	43'-2⅜"
TELESCOPIC " "		FR.88	62'-11¾"
" " "		FR.134	65'-2⅛"

ENGINE
DIRECT ACTING CONDENSING, THREE CYLINDER TRIPLE EXPANSION ENGINE, DEVELOPING 2500 I.H.P. AT 76 R.P.M.

BOILERS
TWO MAIN BOILERS OF THE CROSS DRUM SECTIONAL SEALED HEADER STRAIGHT TUBE TYPE FITTED WITH SUPER HEATERS, BURNING BUNKER "C" FUEL OIL

DEADWEIGHT SCALE

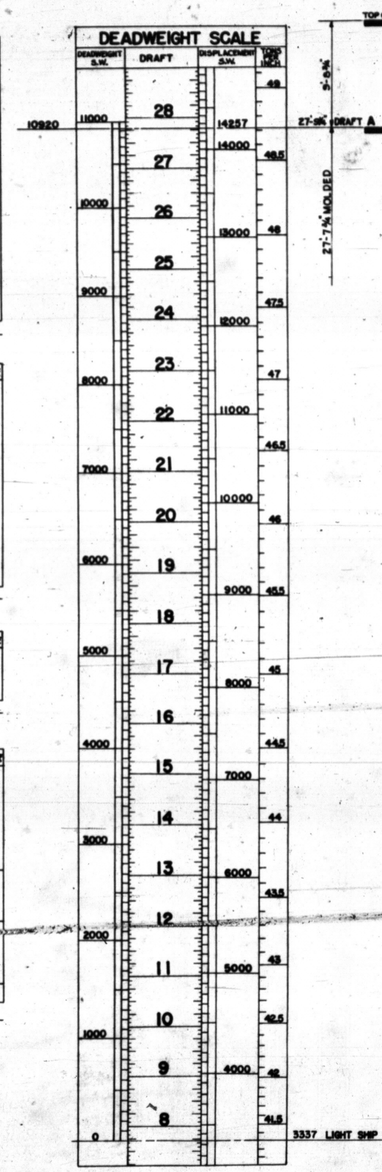

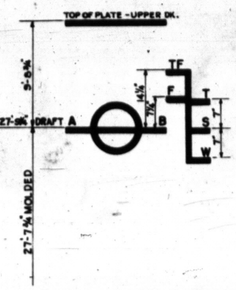

NOTE:
THE LIGHT WEIGHT OF THE SHIP INCLUDES THE 4" GUN AFT., 4- 20 M.M. MACHINE GUNS, 4-.30 CALIBER MACHINE GUNS, 37/50 CALIBER GUN FORWARD & AMMUNITION

DESIGN NO. EC2-S-C1

UNITED STATES MARITIME COMMISSION
EMERGENCY SHIP CONTRUCTION DIVISION

CAPACITY PLAN

SCALE 1/16" = 1'-0" DATE JUNE 11, 1942

DRAWN P.F.R. APPROVED
TRACED APPROVED
CHECKED E.F.C. L.E.H. APPROVED

BETHLEHEM-FAIRFIELD SHIPYARD, INCORPORATED
FAIRFIELD BALTIMORE, MD.

M.C.E. PLAN NO 14-63 / 301-312 S29-1-1-28

APPROVED AS NOTED IN
M.C.E. LETTER DATED JAN 21 1943
M.C.E. FILE NO. 9.23.1.1(D)
BY
BY